N

DEPOT POND

ELEV. 100

EXISTING PARKING AREA
12-14 CARS

N.E.W.

DRIVEWAY

PROPERTY LINE

SAMOSET ROAD

SITE PLAN

SCALE: 1" = 20'

ADDITION TO EASTHAM LIBRARY - SCHEME 2

DESIGN DEVELOPMENT DRAWING

SHEET 1 OF 1

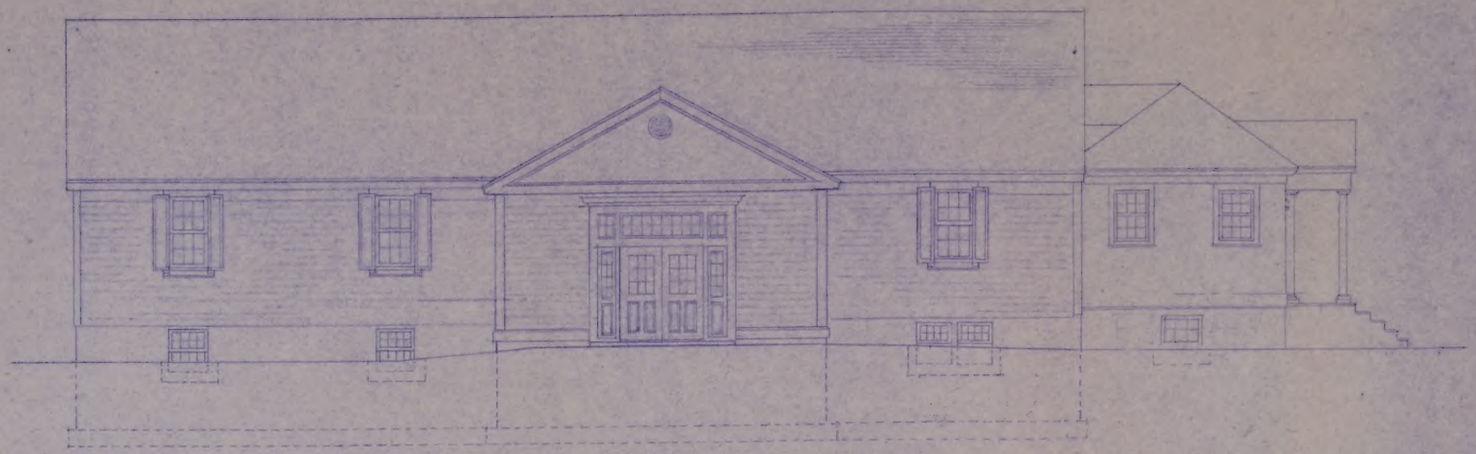

WEST ELEVATION

SOUTH ELEVATION

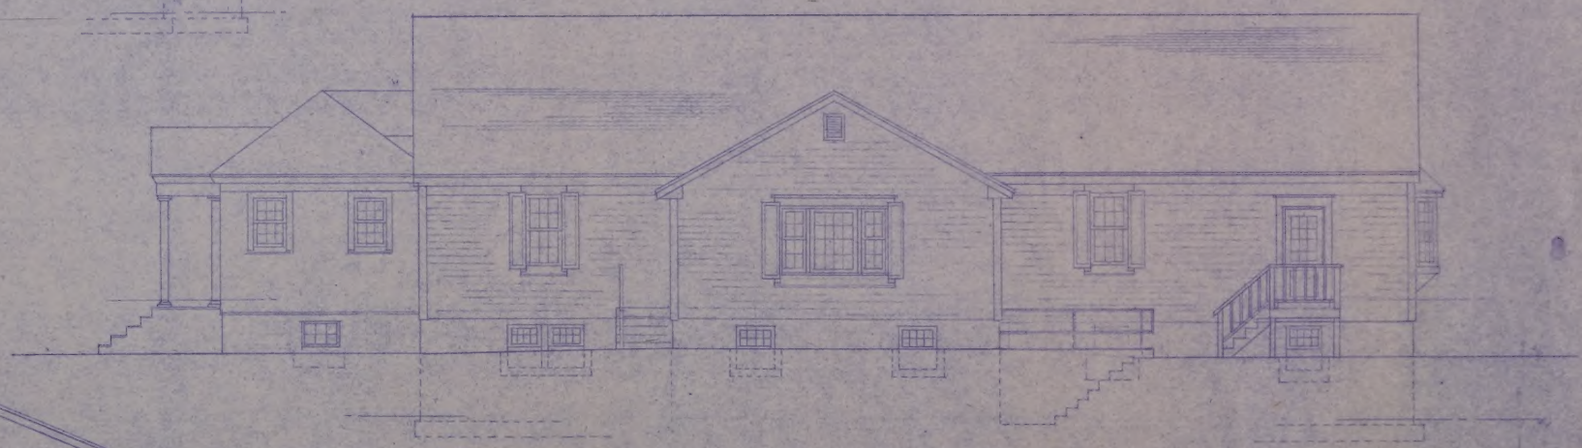

EAST ELEVATION

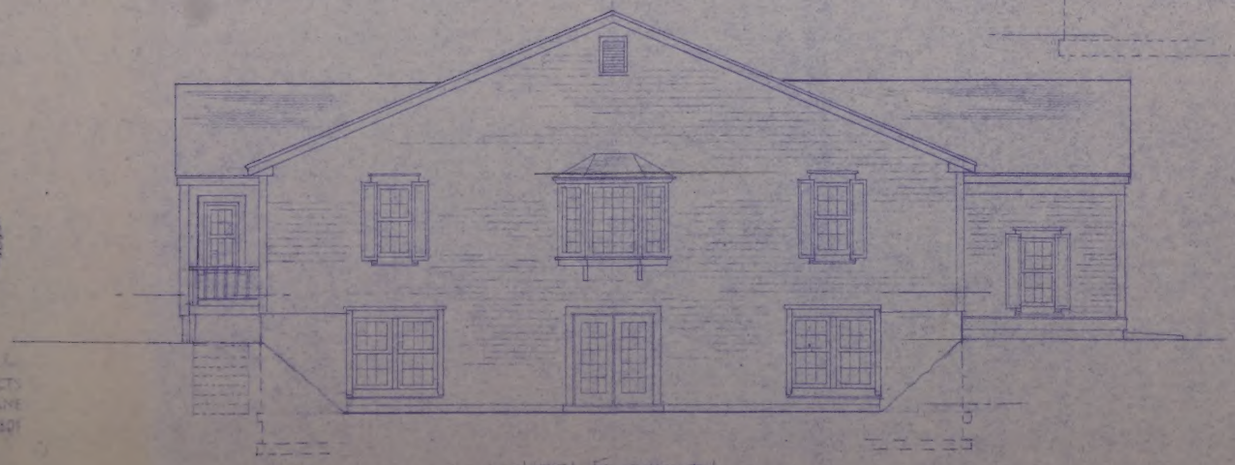

NORTH ELEVATION

ELEVATIONS

SCALE: 1/8" = 1'-0"

ADDITION TO EASTHAM LIBRARY - SCHEME D

DESIGN DEVELOPMENT DRAWING

SHEET 3 OF 4

ARCHITECTS
150 BASSETT LANE
HYANNIS, MASS. 02601

JANUARY 7, 1987

NOTE

OUTLINE SPECIFICATIONS AND A.M. ROSARTY COST ESTIMATE ARE PART OF DESIGN DEVELOPMENT DOCUMENTS.

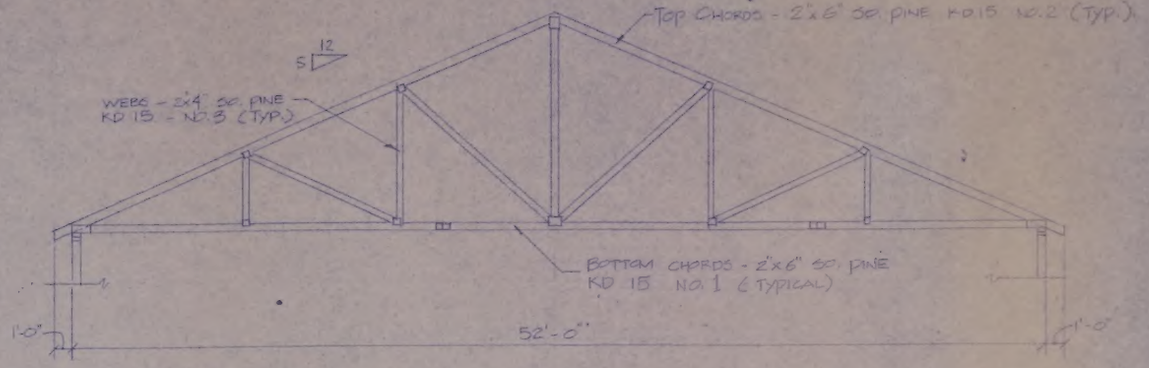

TRUSS DETAIL N.T.S.

NOTES: TOTAL SPAN = 52'-0"
SPACING = 24" O.C.

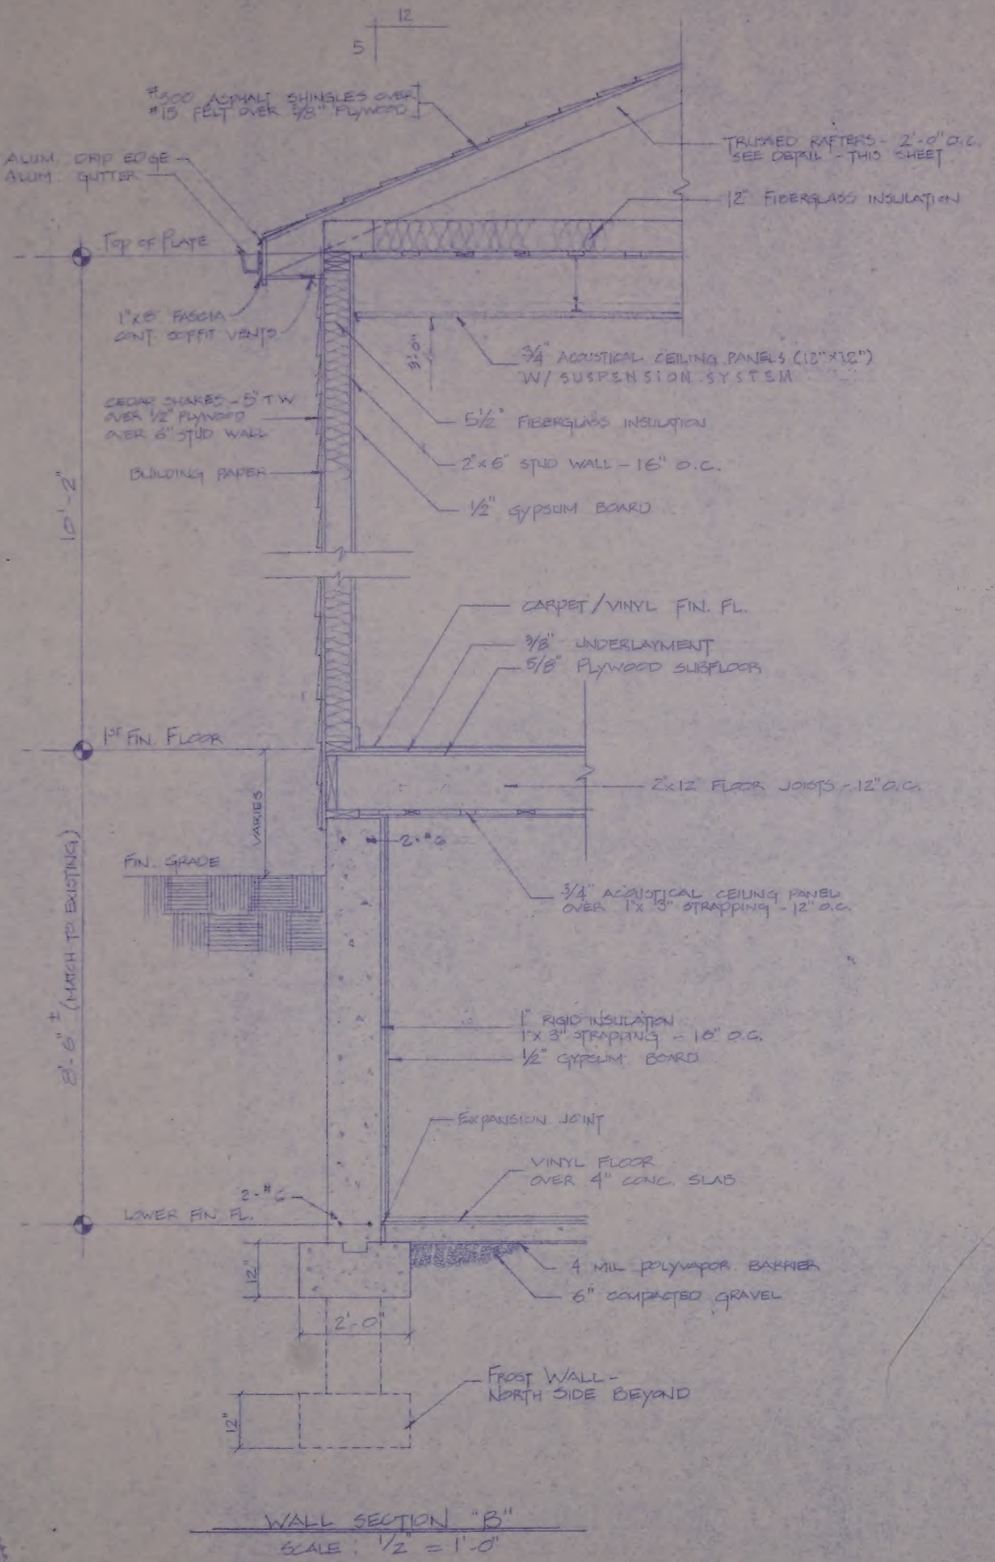

WALL SECTION "B"
SCALE: 1/2" = 1'-0"

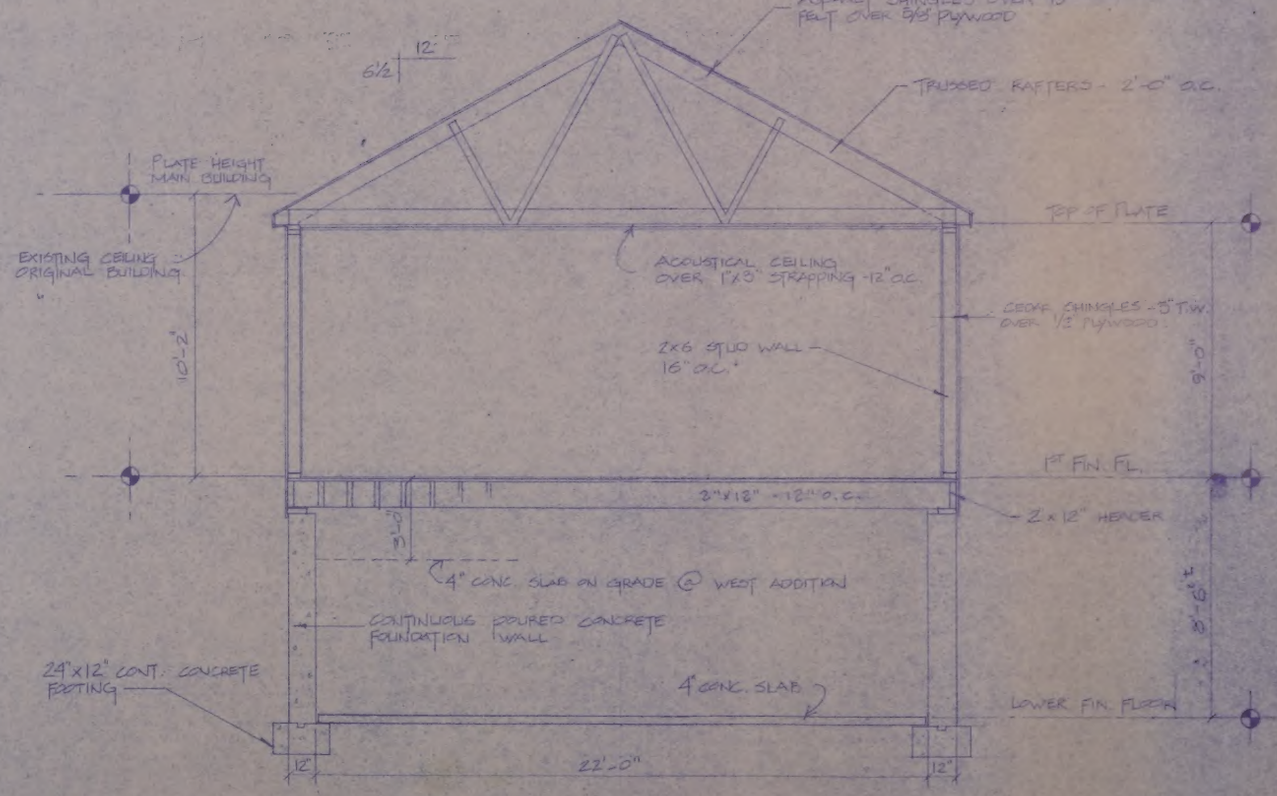

SECTION A-A - EXISTING & EAST/WEST ADDITIONS
SCALE: 1/4" = 1'-0"
NOTE: FINISHES GENERALLY THE SAME AS INDICATED ON SECTION B

ARCHITECTS
180 BASSETT AVE.
HAVERHILL, MASS. 02601

JANUARY 7, 1987

ADDITION TO EASTHAM LIBRARY - SCHEMED

DESIGN DEVELOPMENT DRAWING

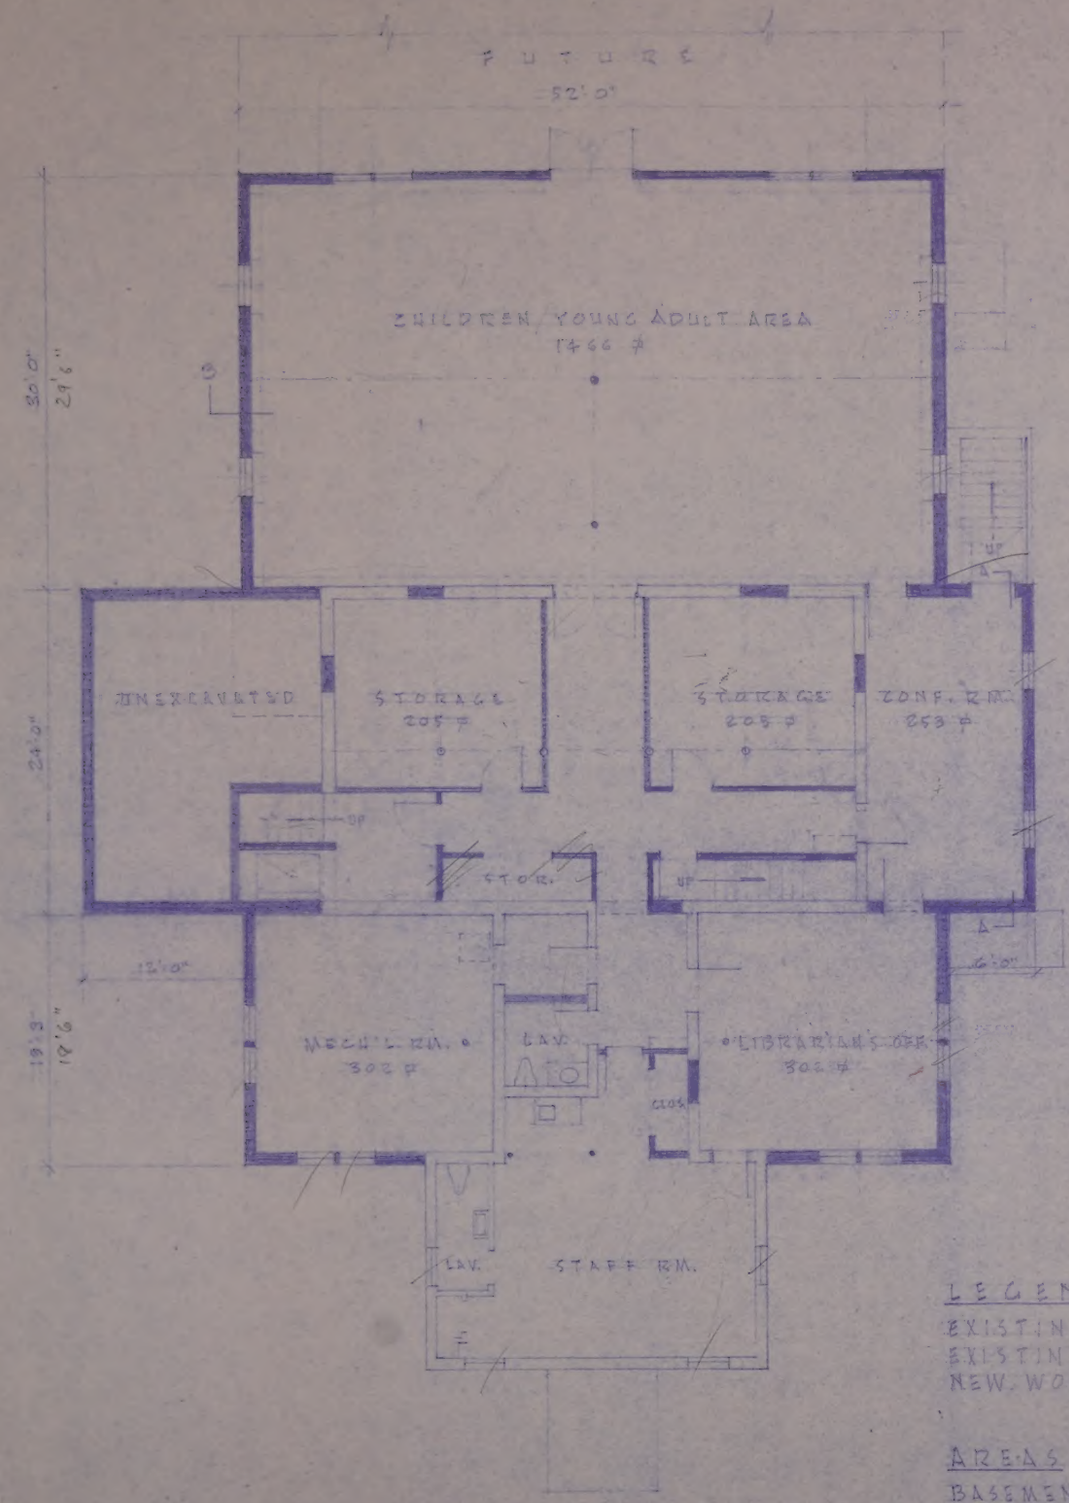

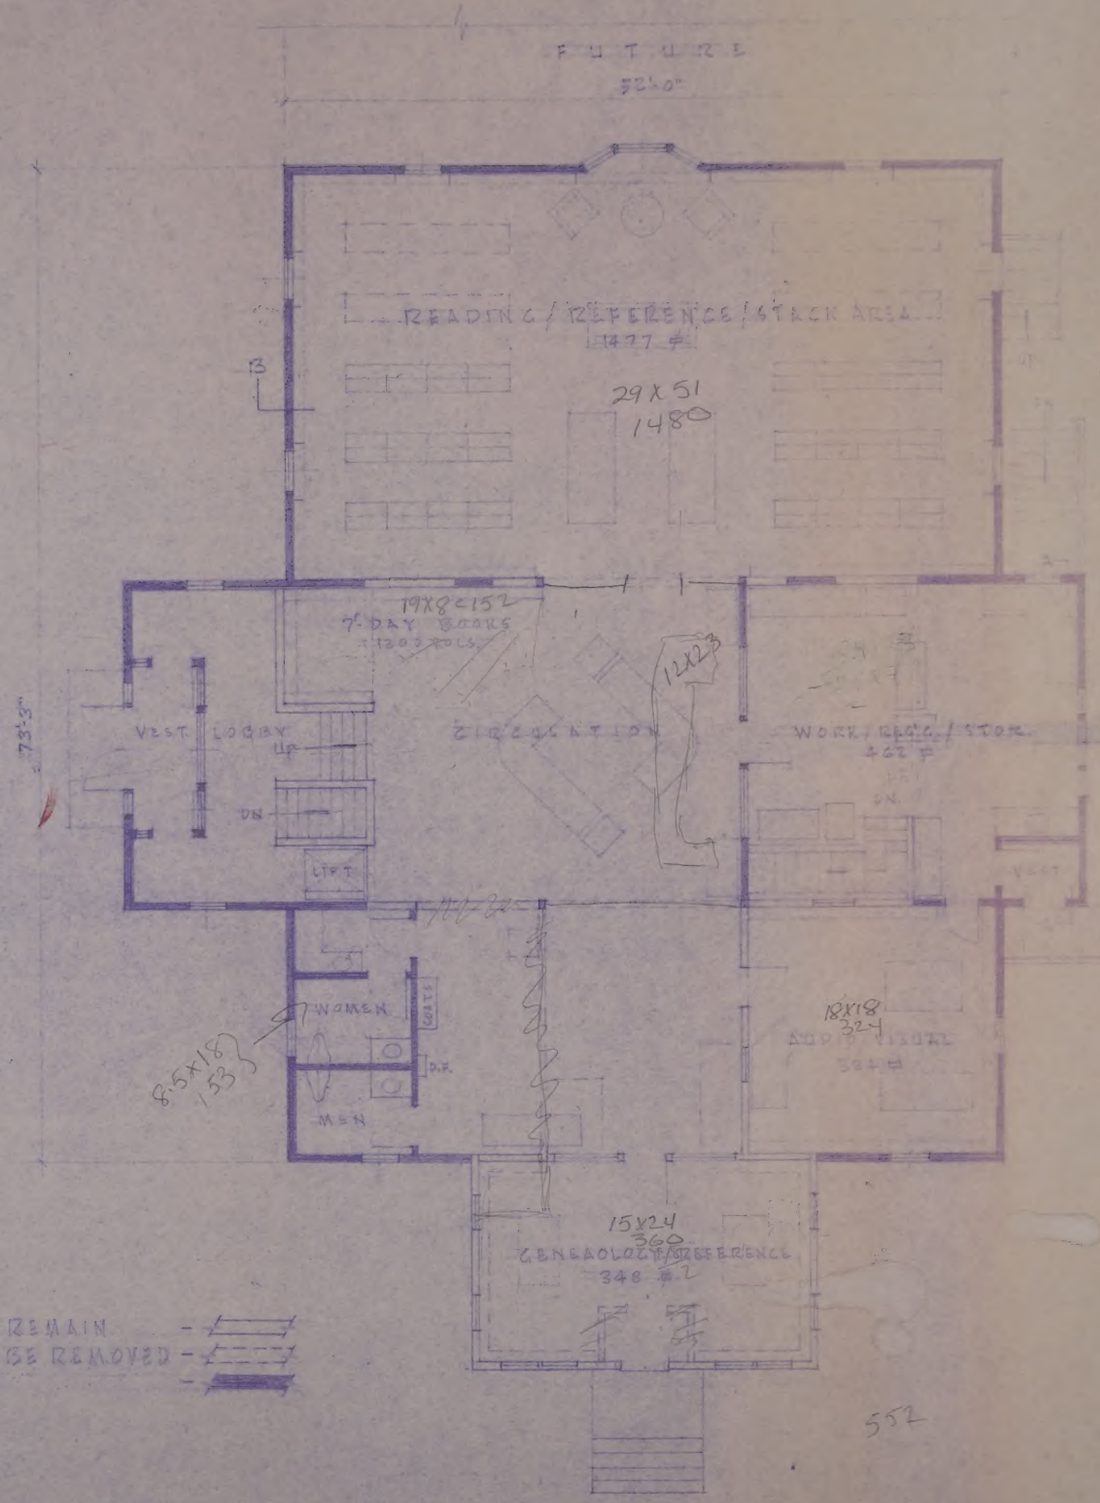

LEGEND

EXISTING TO REMAIN -
EXISTING TO BE REMOVED -
NEW WORK -

AREAS

BASEMENT:		
EXISTING	-	1609 SQ.FT.
NEW	-	2579
FIRST FLOOR:		
EXISTING	-	1609
NEW	-	2835
TOTAL		8,632 SQFT.

BASEMENT FLOOR PLAN

SCALE: 1/8" = 1'-0"

FIRST FLOOR PLAN

SCALE: 1/8" = 1'-0"

ARCHITECTS
160 BASSETT LANE
HYANNIS, MASS. 02601

JANUARY 7, 1987

ADDITION TO EASTHAM LIBRARY - SCHEME D

DESIGN DEVELOPMENT DRAWING

PLOT PLAN

LAYOUT